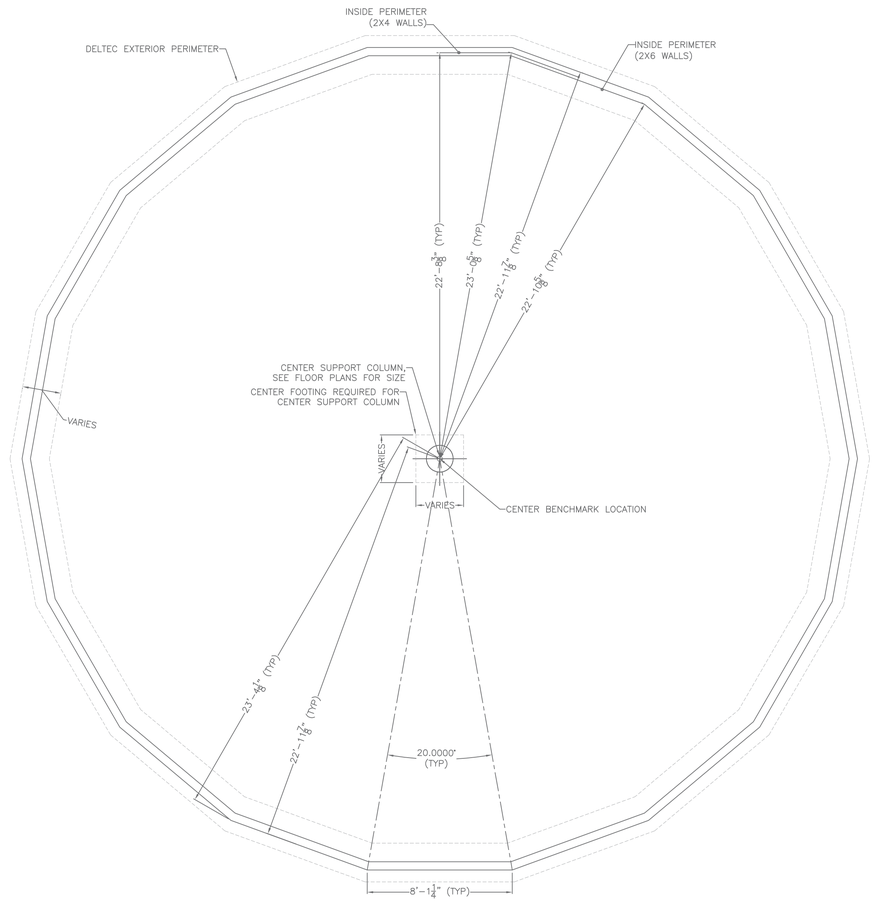

DETAIL A
1600 BASEMENT PERIMETER LAYOUT
SCALE: 1/4"=1'-0"

DRAWING TITLE:
PERIMETER LAYOUT
1600 BASEMENT

SCALE: AS NOTED	DRAWN BY: STAFF
DATE: 11/18/09	REVISION DATE: --
FILE LOCATION: K/GENS 2009/PAGE 1/BSMT/PAGE 1-BSMT	SHEET NO: 1

deltec HOMES

DELTEC HOMES, INC. 0000
COPYRIGHT DELTEC HOMES, INC. 0000
DELTEC HOMES, INC. 0000
COPYRIGHT DELTEC HOMES, INC. 0000